

MONUMENT RECORD
State of Indiana - County of Monroe

Section: 29

Township: 9 North


Range: 1 East

Corner ID: BenSo I-19

Monument Description & Remarks: Sandstone with "X", length 0.90ft, width 0.45ft, height 0.60ft. Survey Sign 3.5ft above ground at pt. B

References On File: Legal Survey Book 2 page 300, survey (1880), on file in Surveyor Office and Eric L. Deckard survey, Gettys Creek (2000), on file in Recorder Office Instrument No. 2000017781

RECOVERY TIE DRAWING
Field Book 43 Page No. 23

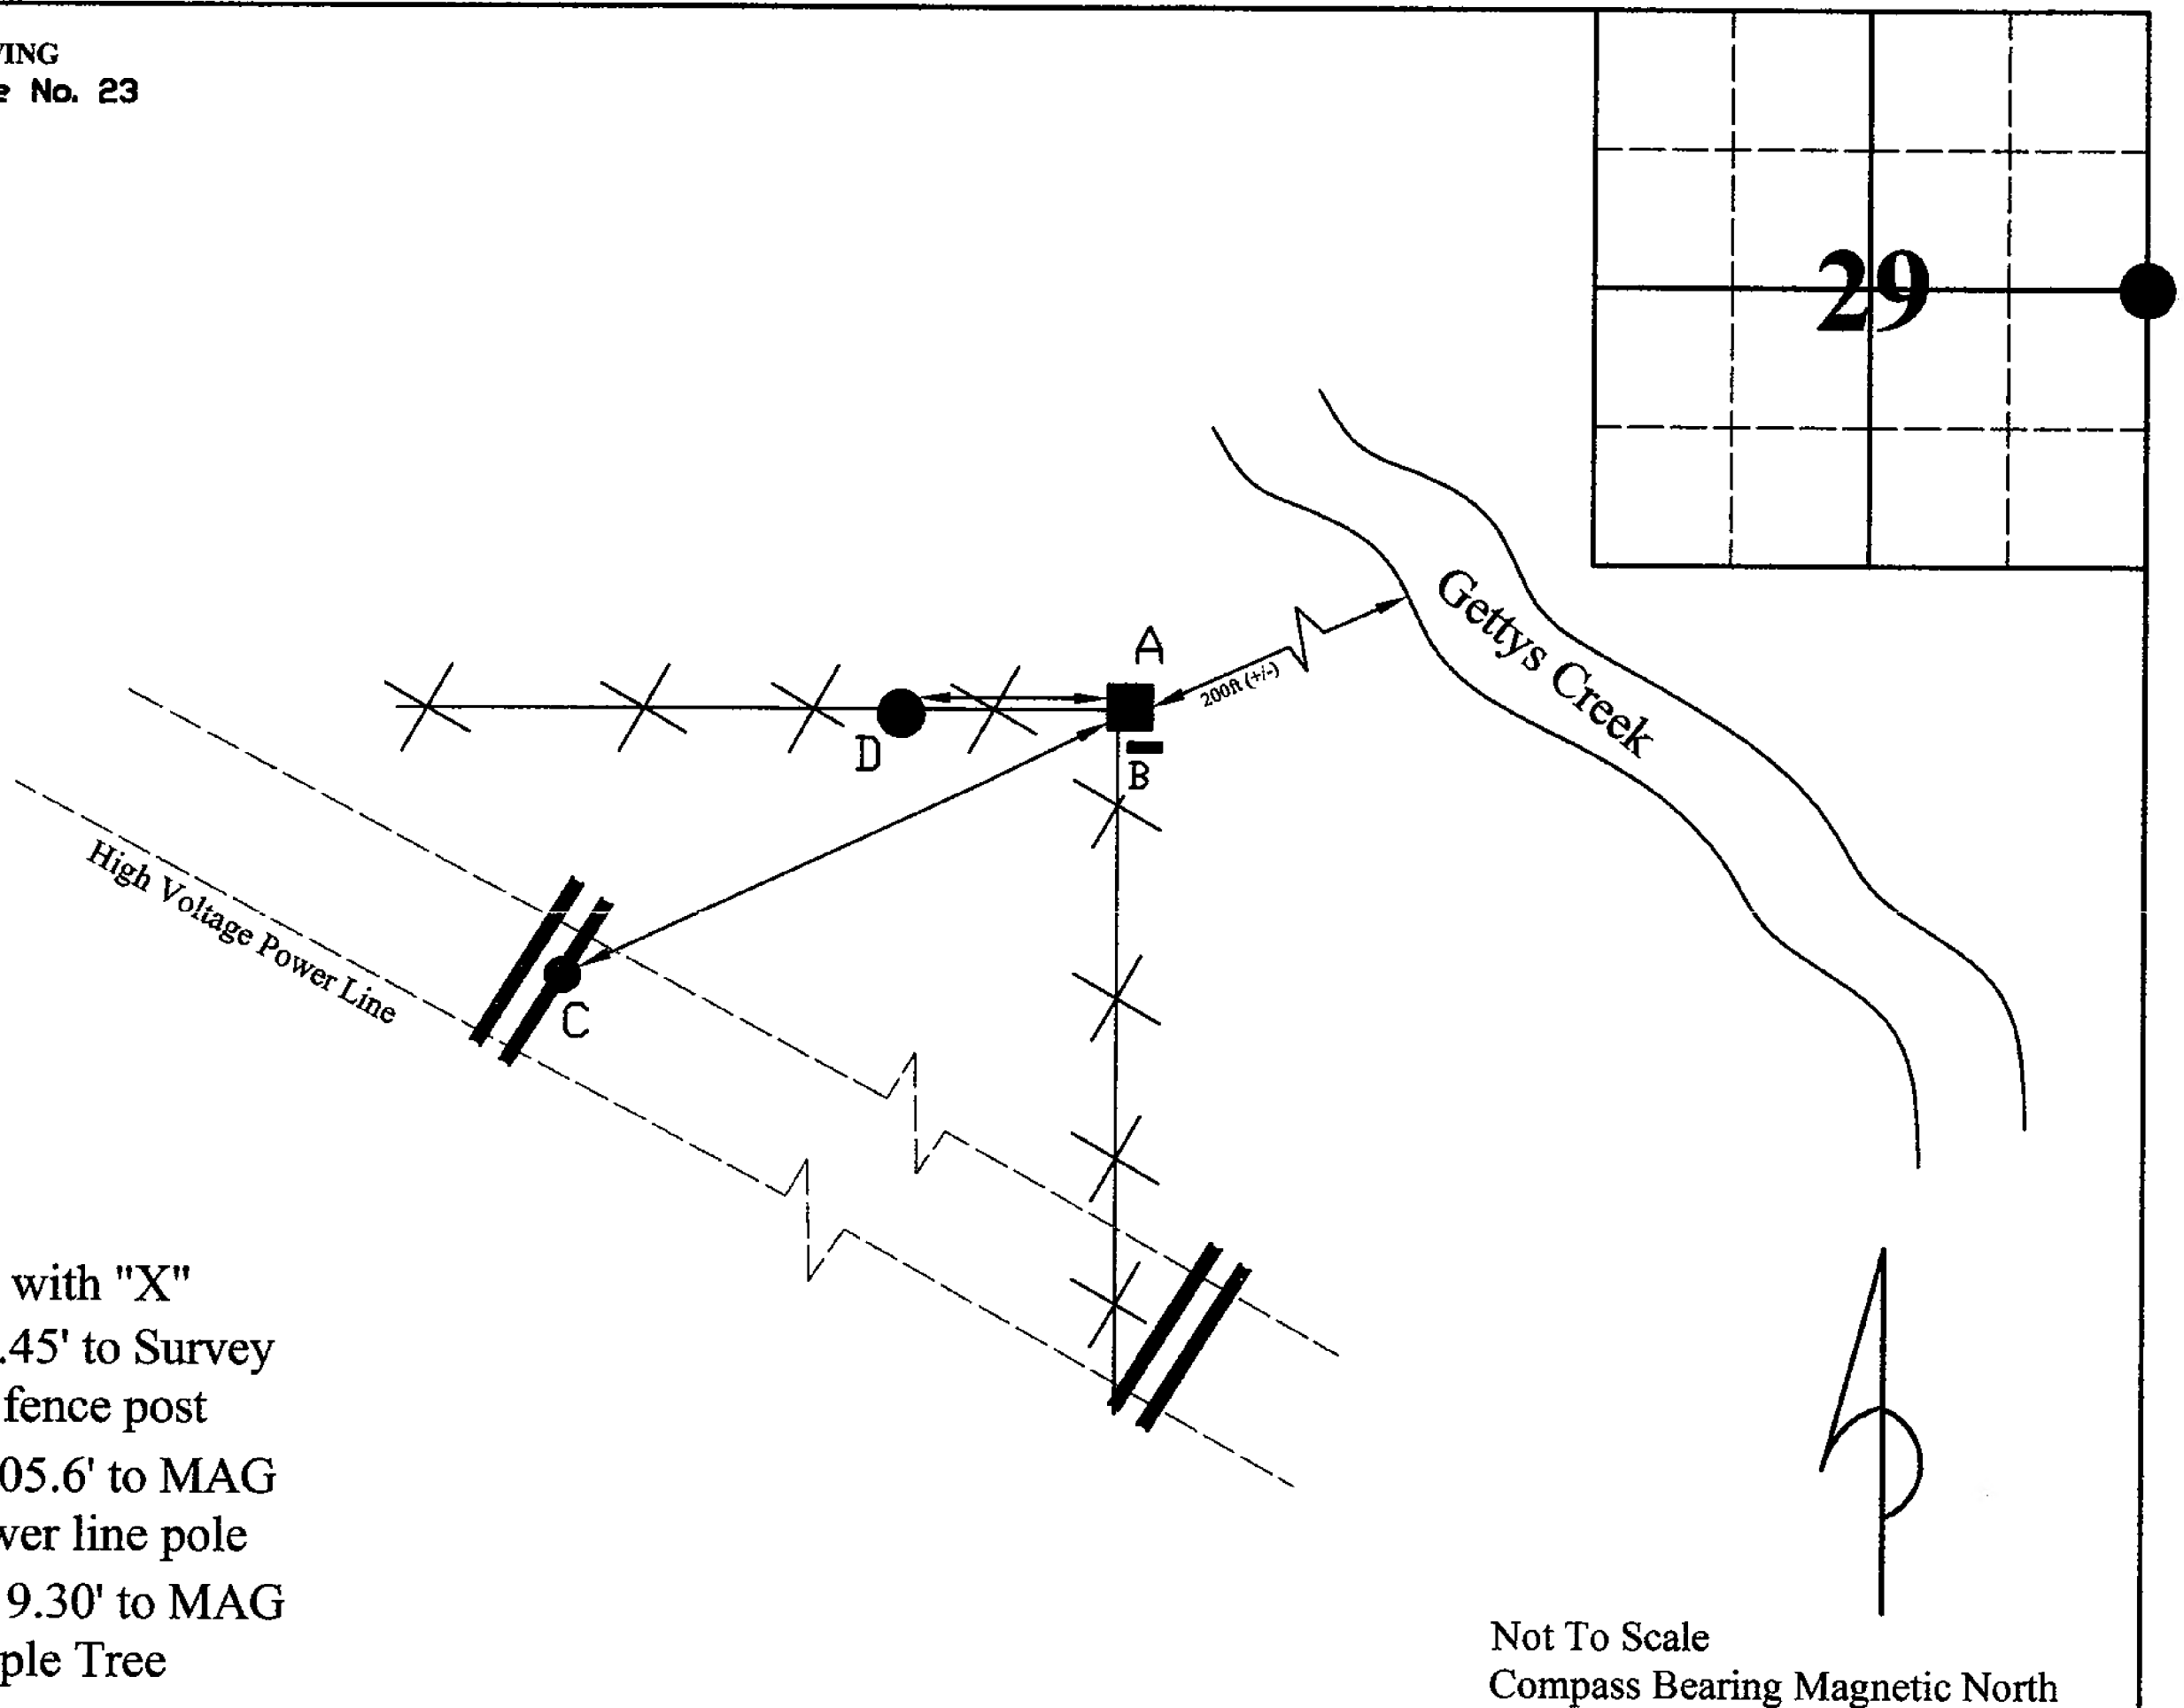


- A - Sandstone with "X"
- B - S 50° W 1.45' to Survey Sign on metal fence post
- C - S 69° W 105.6' to MAG nail in 18" power line pole
- D - N 69° W 19.30' to MAG nail in 24" Maple Tree

Not To Scale
Compass Bearing Magnetic North

I, Kevin P. Enright, Monroe County Surveyor, hereby certify that this document was prepared under my direction in accordance with the provisions of section 36-2-12-11 of the Indiana Code; and the above data is given under my hand and seal this 3rd day of November, 2009.

Administered by the Monroe County Surveyor Review Board

Date: 12/8/2009

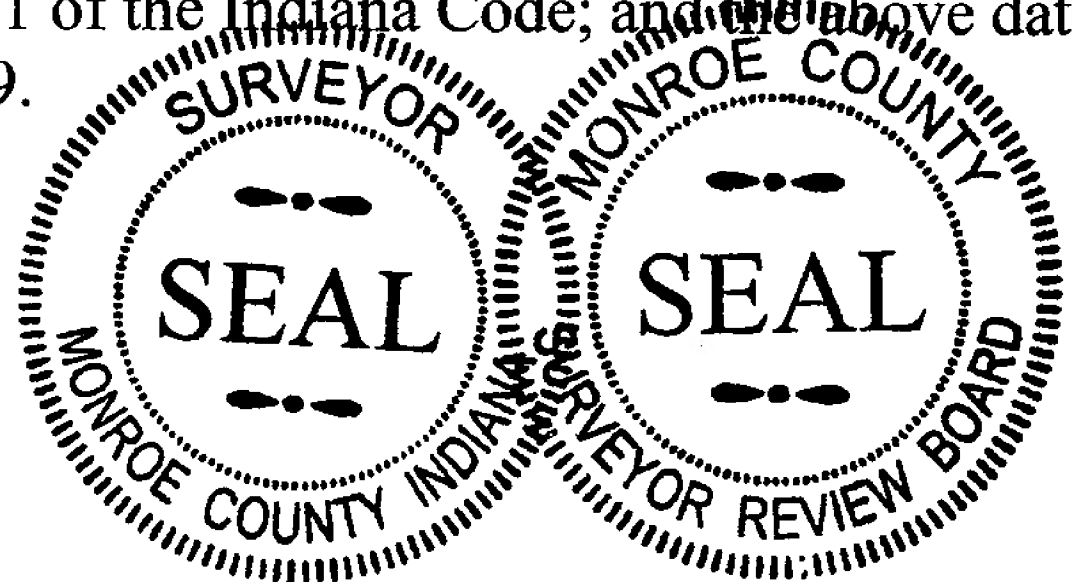



Ben So I-19
11/03/2009